


- NOTES:
1. PRELIMINARY DESIGN.
 2. ALL DIMENSIONS ARE IN MILLIMETERS.
 3. BATTERY UNITS WILL BE ENCLOSED IN ENCLOSED MODULAR CONTAINERISED STRUCTURES. FURTHER MATERIALITY DETAILS FOR THE DEVELOPMENT WILL BE CONFIRMED FOLLOWING DETAILED DESIGN.

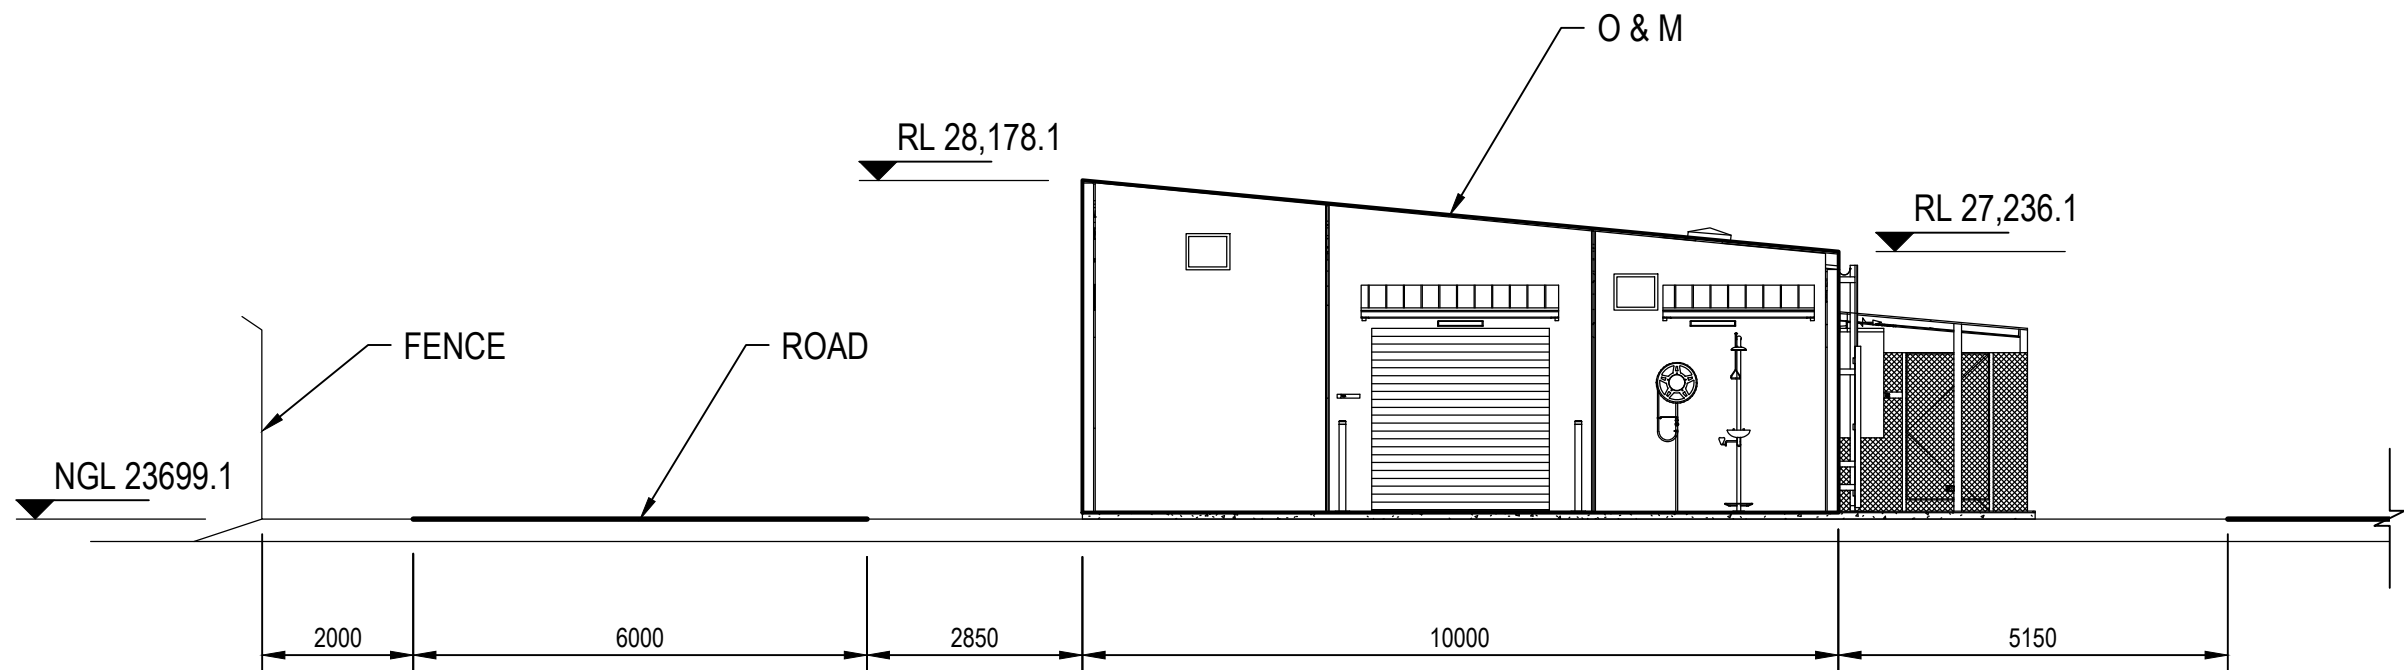

A SECTION
EL-00001 SCALE 1 : 100



B SECTION
EL-00001 SCALE 1 : 100

PRELIMINARY
NOT FOR CONSTRUCTION

Rev	Description	Checked	Approved	Date
B	ISSUED FOR CLIENT REVIEW	ZV	TW	05.08.26
A	PRELIMINARY	ZV	TW	24.07.26
Author	V. BAUTISTA	Drafting Check	S. ALANO	
Designer	V. BAUTISTA	Design Check	Z. VAKIL	



Level 10, 999 Hay Street Perth WA 6000
PO Box 3106 Perth WA 6832 Australia
T 61 8 6222 6222 F 61 8 6222 8555
E permail@ghd.com W www.ghd.com



Project No.
12676334

Client VESTAS DEVELOPMENT AUSTRALIA
PTY LTD
Project MID WEST WIND FARM

Status PRELIMINARY

Drawing Title
MID WEST WIND FARM
BESS
ELEVATION VIEW

Drawing No.
12676334 –GHD-00-00-EL-0002

Size
A1

Rev
B