


NOTES:

- 1. PRELIMINARY DESIGN.
- 2. ALL DIMENSIONS ARE IN MILLIMETERS.
- 3. THE BESS CONSISTS OF 224 POWER CONVERSION SYSTEMS, 1120 BATTERY CONTAINERS, AND 32 AUXILIARY SKIDS.
- 4. VEHICLE TURNING CIRCLES TO BE DESIGNED AS PER AUSTRROADS GUIDANCE FOR A B-DOUBLE (26m), AT 5 TO 15km/h.
- 5. ROAD UPGRADE DESIGN TO BE CONFIRMED DURING DETAILED DESIGN AND IS FOR INDICATIVE PURPOSES ONLY.
- 6. TOPOGRAPHIC STUDY TO BE CONDUCTED DURING SUCCESSIVE DESIGN STAGE.

LEGEND:

- FENCE LINE
- DEVELOPMENT AREA
- INDICATIVE MV CABLE ROUTE
- CABLE PIT
- POWER CONVERSION SYSTEM
- BESS CONTAINER
- AUXILIARY SKID
- FIREWATER TANK WITH PAD
- COLLECTOR SWITCHGEAR

TO NANGETTY - WALKAWAY RD.

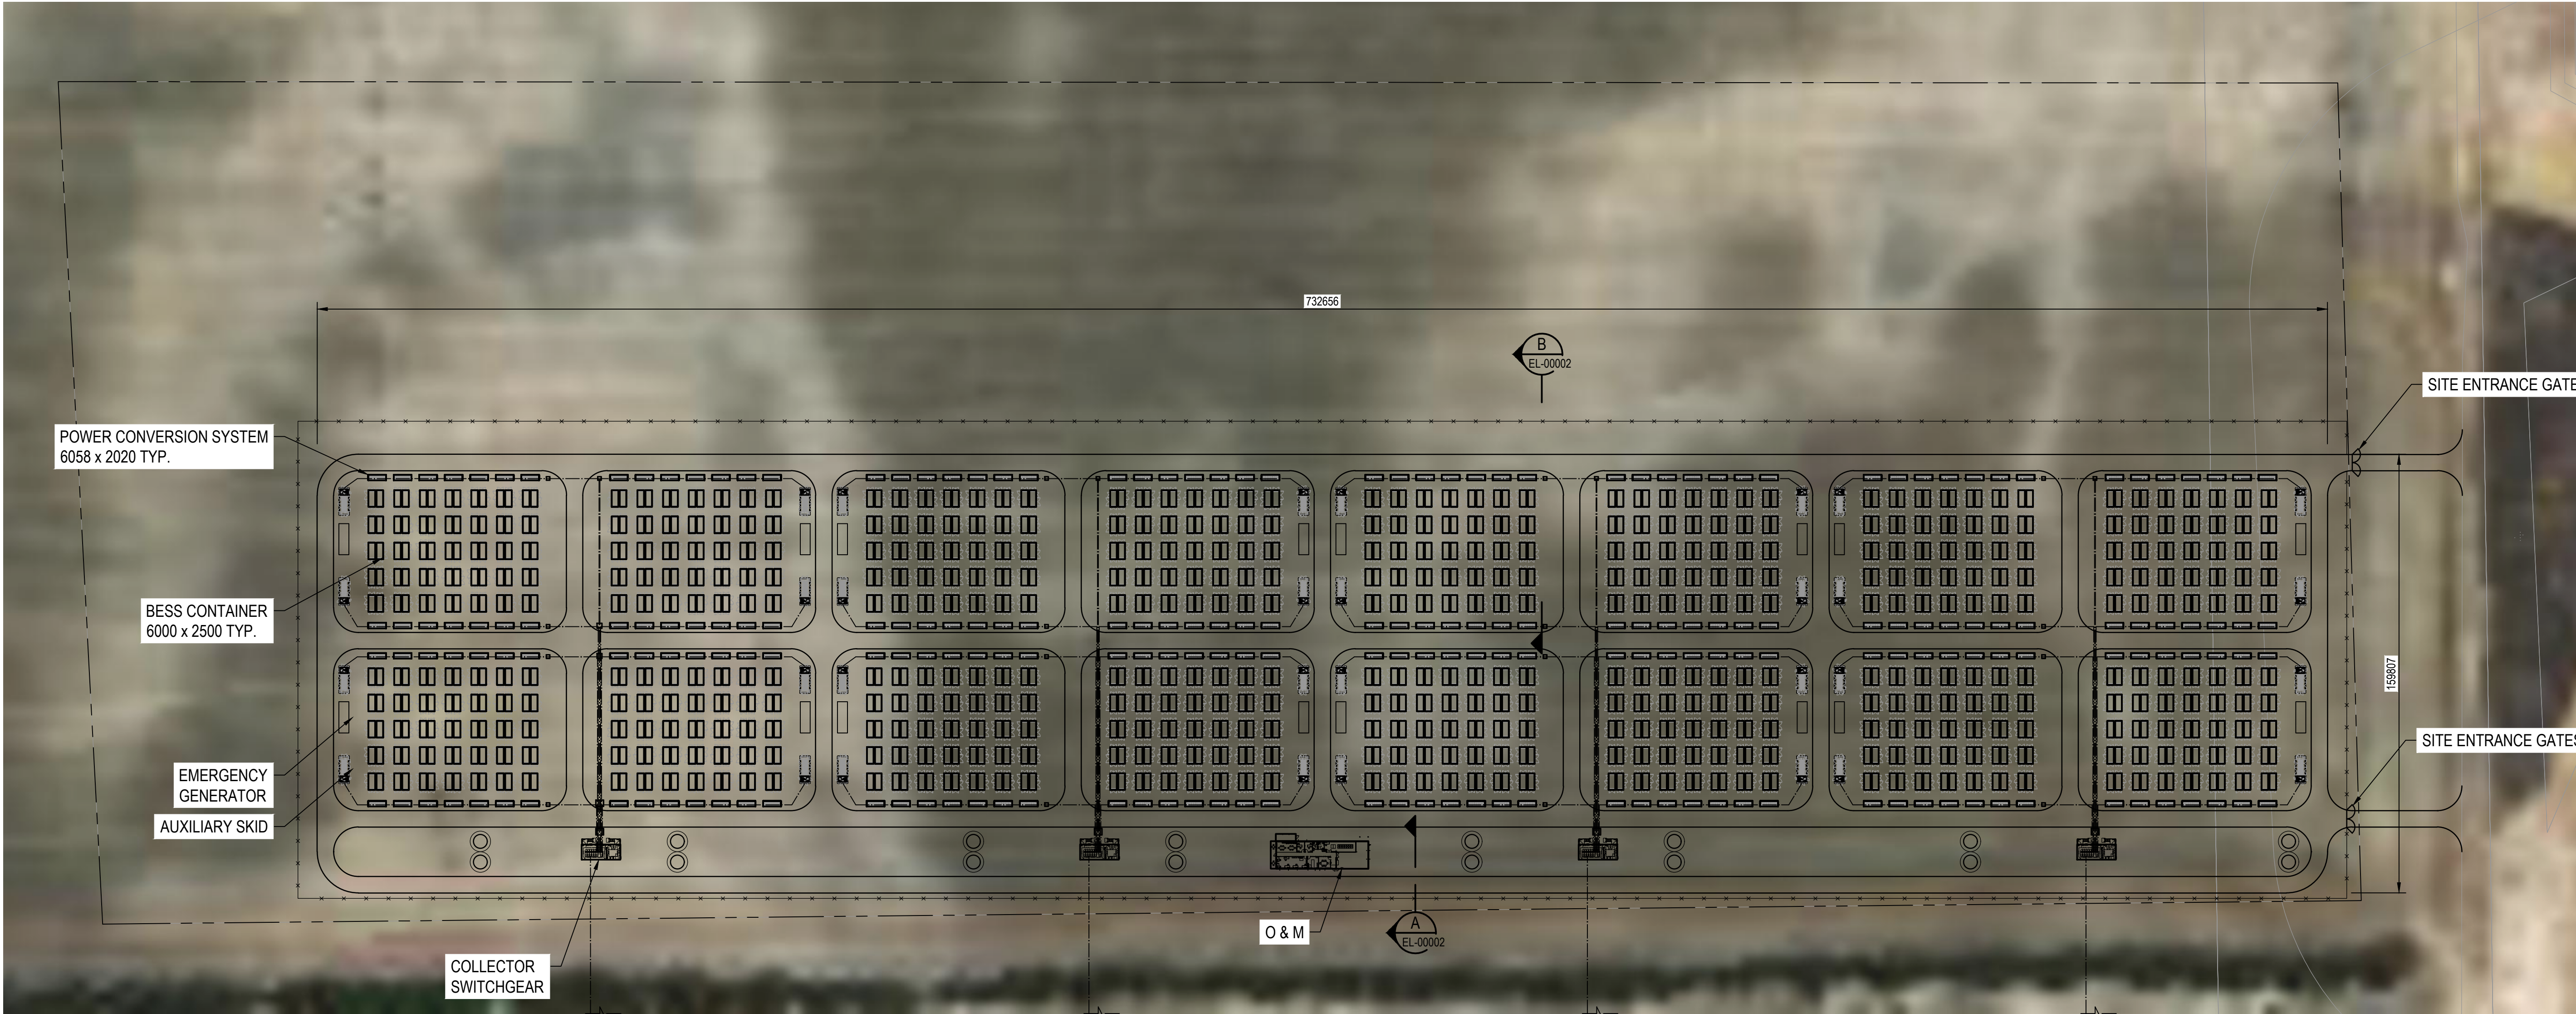


BESS GENERAL ARRANGEMENT

SCALE 1:1250

PRELIMINARY
NOT FOR CONSTRUCTION

Rev	Description	Checked	Approved	Date
B	ISSUED FOR CLIENT REVIEW	ZV	TW	05.08.26
A	PRELIMINARY	ZV	TW	24.07.26
Author	V. BAUTISTA	Drafting Check	S. ALANO	
Designer	V. BAUTISTA	Design Check	Z. VAKIL	

0 12.5 25 37.5 50 62.5mm
SCALE 1:1250 AT ORIGINAL SIZE

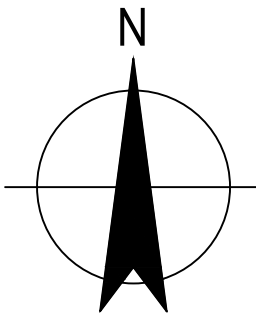

Level 10, 999 Hay Street Perth WA 6000
PO Box 3106 Perth WA 6832 Australia
T 61 8 6222 6222 F 61 8 6222 8555
E permail@ghd.com W www.ghd.com

Conditions of Use. This document may only be used by GHD's client (and any other person who GHD has agreed can use this document) for the purpose for which it was prepared and must not be used by any other person or for any other purpose.



Project No.
12676334

Client	VESTAS DEVELOPMENT AUSTRALIA PTY LTD
Project	MID WEST WIND FARM
Status	PRELIMINARY

Drawing Title
MID WEST WIND FARM
BESS
GENERAL ARRANGEMENT

Drawing No.
12676334 -GHD-00-00-EL-0001

Size
A1

Rev
B