


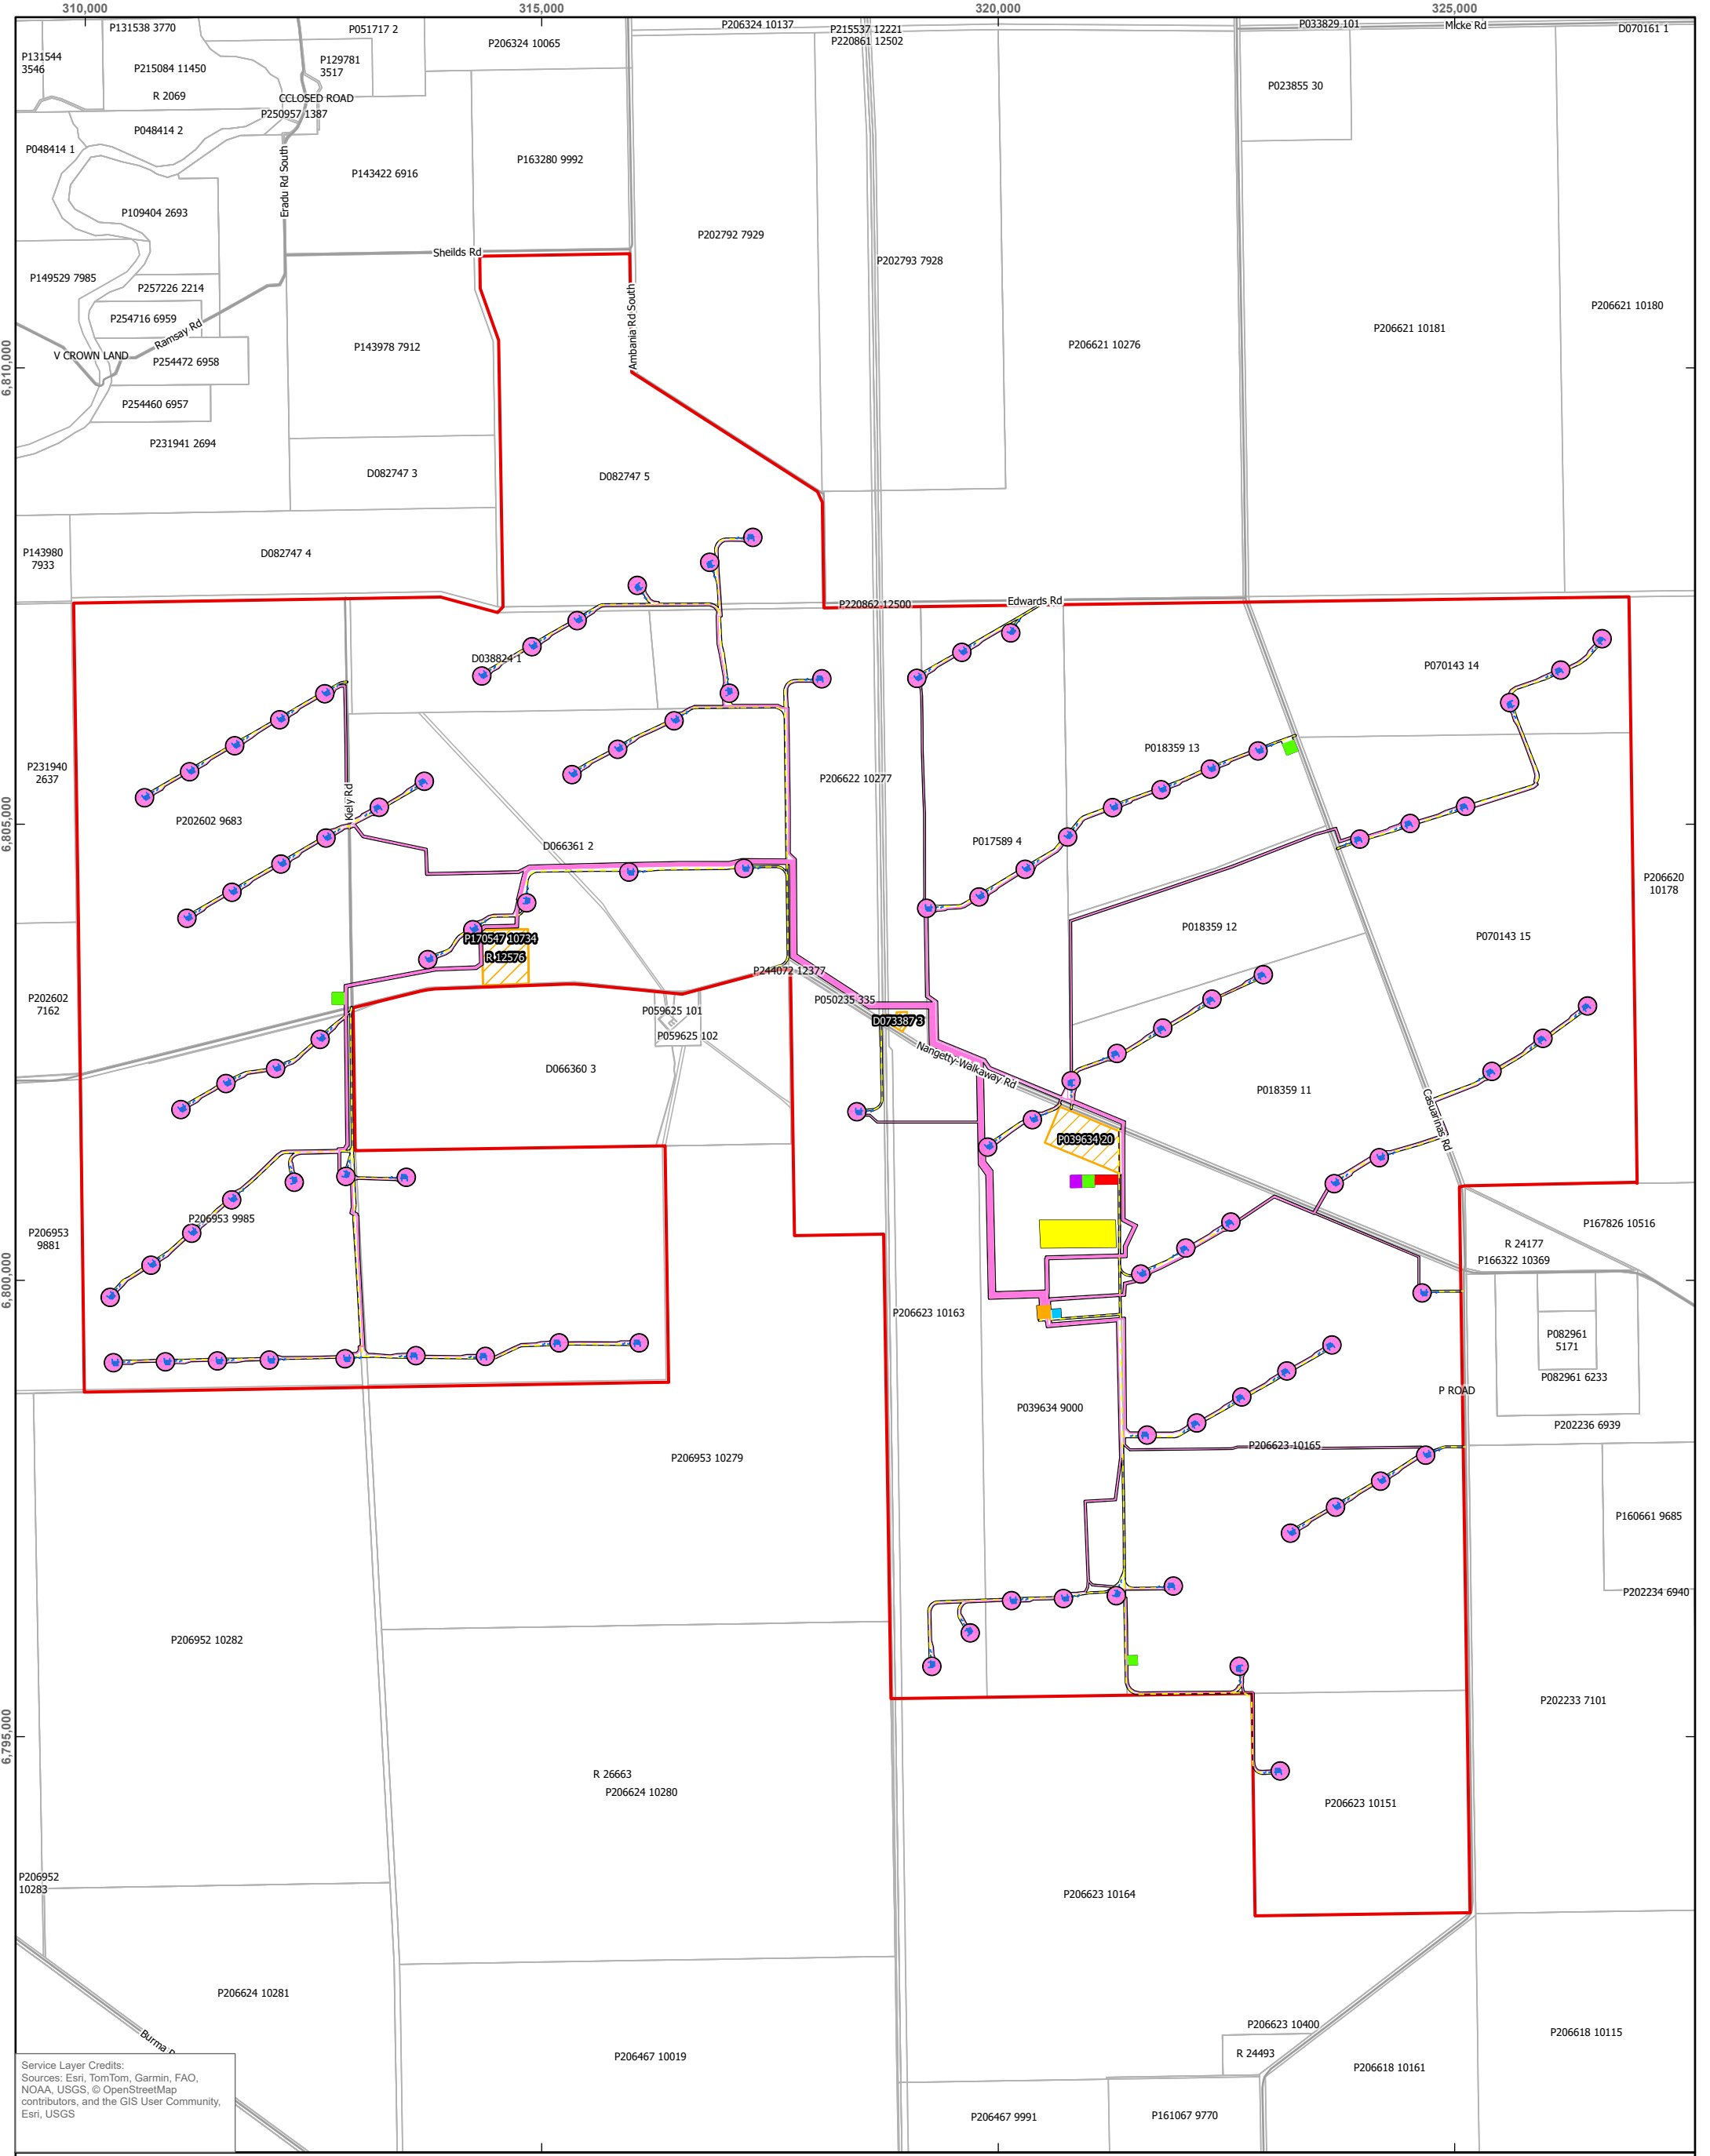

Service Layer Credits:
Sources: Esri, TomTom, Garmin, FAO,
NOAA, USGS, © OpenStreetMap
contributors, and the GIS User Community,
Esri, USGS

0 1 2 km
Coordinate System: GDA2020 MGA Zone 50
Scale: 1:65,000 at A3
Project Number: 675.072296
Date Drawn: 23-Jul-2026
Drawn by: CP

- LEGEND**
- Project Area
 - Total Ground Disturbance Area
 - Wind Turbine Location
 - Collector System
 - Substation

- 700MW BESS
- Site Compound
- O&M Building
- Laydown
- Hardstand

- Concrete Batching Plant
- Proposed Access Track
- Road
- Cadastre
- Excluded Lots

**MID WEST WIND FARM
DEVELOPMENT APPLICATION**

FINAL DEVELOPMENT PLAN



DISCLAIMER: All information within this document may be based on external sources. SLR Consulting Pty Ltd makes no warranty regarding the data's accuracy or reliability for any purpose.